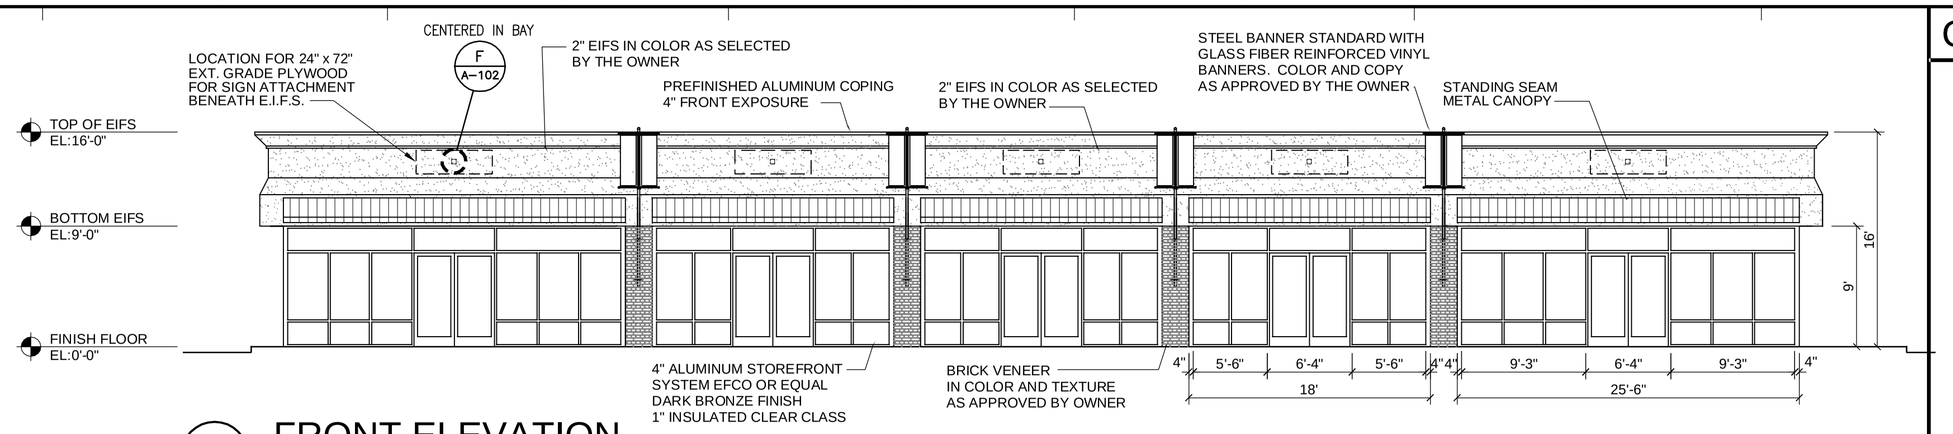

A FRONT ELEVATION

1/8" = 1'-0"

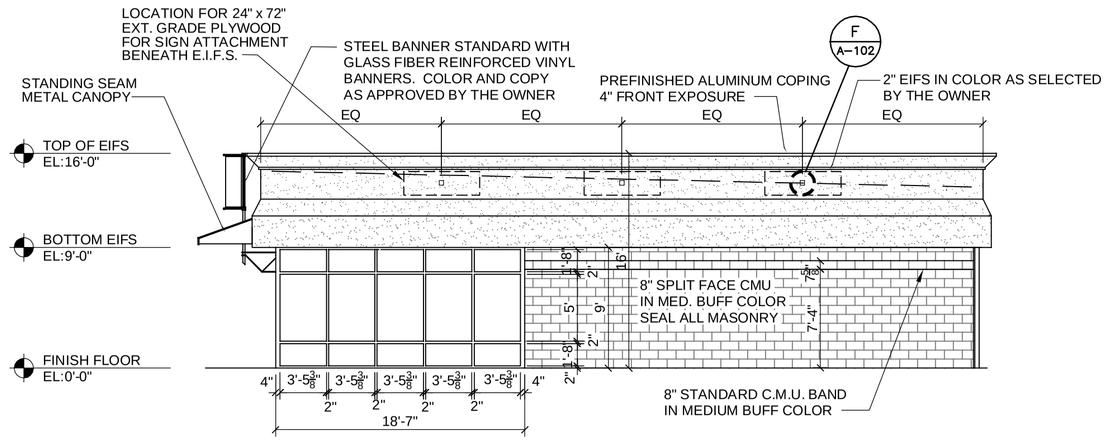

B RIGHT ELEVATION

1/8" = 1'-0"

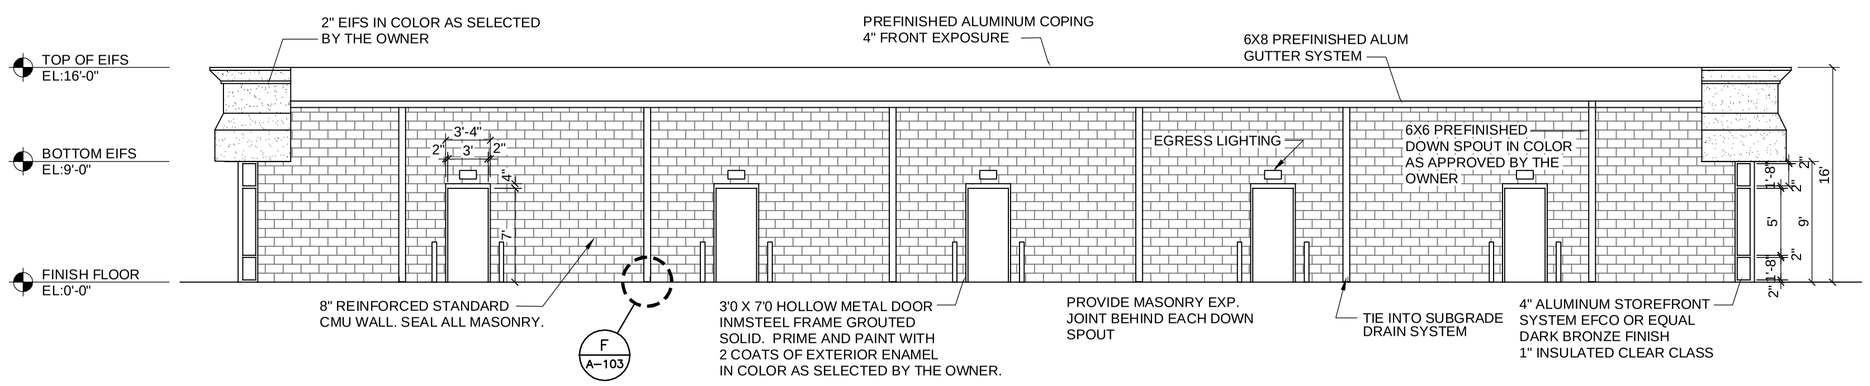

C BACK ELEVATION

1/8" = 1'-0"

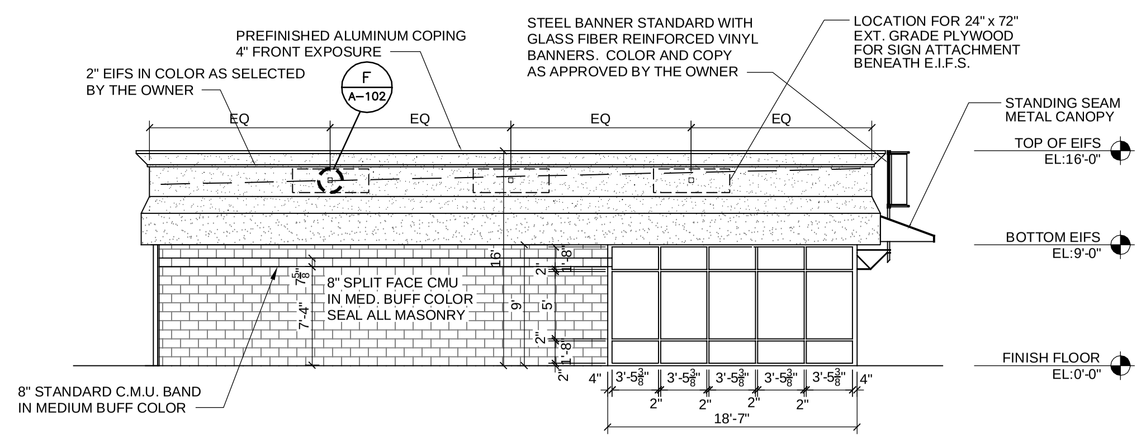

D LEFT ELEVATION

1/8" = 1'-0"

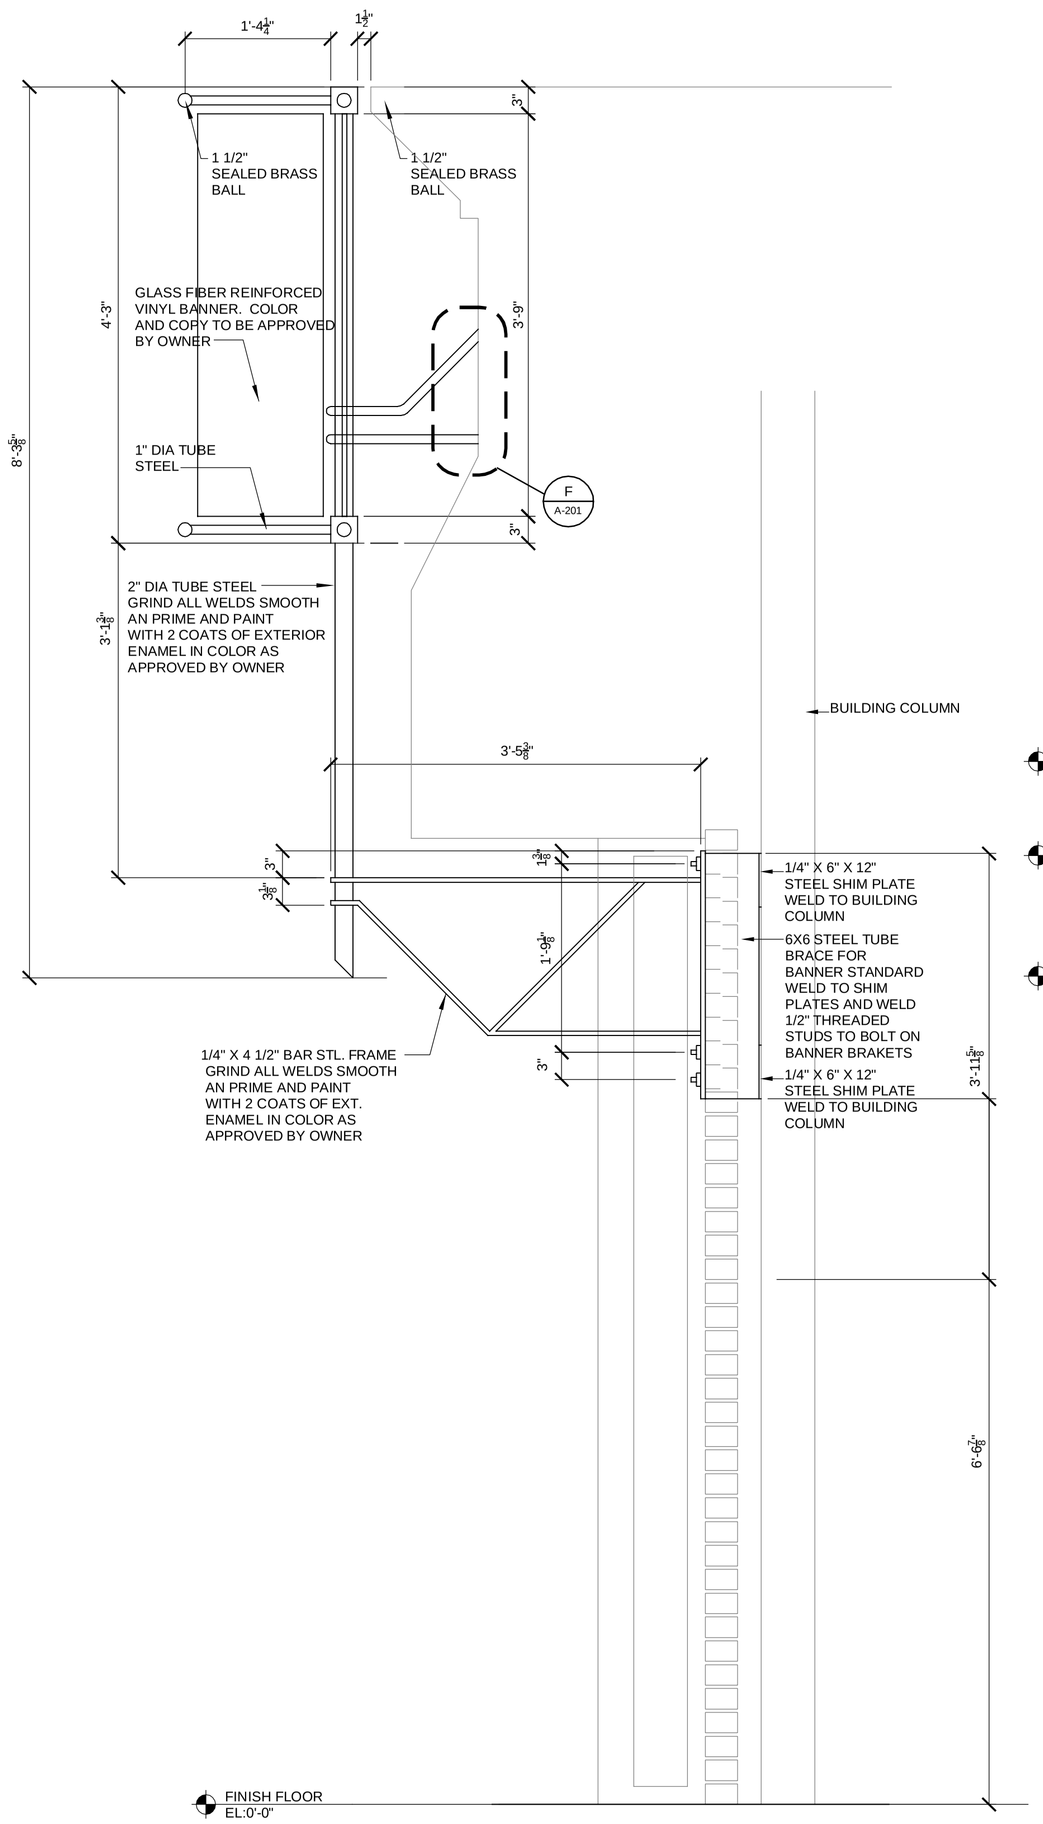

E BANNER STANDARD DETAIL

1" = 1'-0"

GENERAL NOTES

KEYED NOTES

CMW inc.
400 E. Vine, Ste 400, Lexington, KY 40507 859.254.6623 Fax 859.259.1877

OWNERSHIP OF INSTRUMENTS OF SERVICE

ALL REPORTS, DRAWINGS, SPECIFICATIONS, COMPUTER FILES, FIELD DATA, NOTES AND OTHER DOCUMENTS AND INSTRUMENTS PREPARED BY CMW, INC. AS INSTRUMENTS OF SERVICE SHALL REMAIN THE PROPERTY OF CMW, INC. CMW, INC. SHALL RETAIN ALL PERTINENT LAW, STATUTORY AND OTHER RIGHTS, INCLUDING BUT NOT LIMITED TO THE COPYRIGHT THERETO.

FAILURE TO ABIDE BY DESIGN DOCUMENTS OR TO OBTAIN CLARIFICATION

THE DESIGN PROFESSIONAL WAIVES ANY AND ALL RESPONSIBILITY AND LIABILITY FOR CONSEQUENCES ARISING FROM FAILURE TO FOLLOW THESE DESIGN DOCUMENTS WHICH WERE DESIGN INTENT THEY COVERT, OR FOR OTHERS' FAILURE TO OBTAIN CLARIFICATION FROM THE DESIGNER. OTHERS' FAILURE TO OBTAIN AND/OR FOLLOW ANY AVAILABLE CLARIFICATION OR GUIDANCE WITH RESPECT TO ANY DESIGN DOCUMENT MAY RESULT IN DEFECTS, AMBIGUITIES OR CONFLICTS WHICH ARE ALLEGED.

ELEVATIONS

RAMA FORUM SHOPS II
KENTUCKY 44 AT COPPERFIELD CT
LAWRENCEBURG, KENTUCKY

Issue Date:	NOV. 2005
Drawn By:	J.QX
Checked By:	T.G.
Revisions:	
Mark	Date

Project Number
03035.A1

© 2003 CMW

A-201