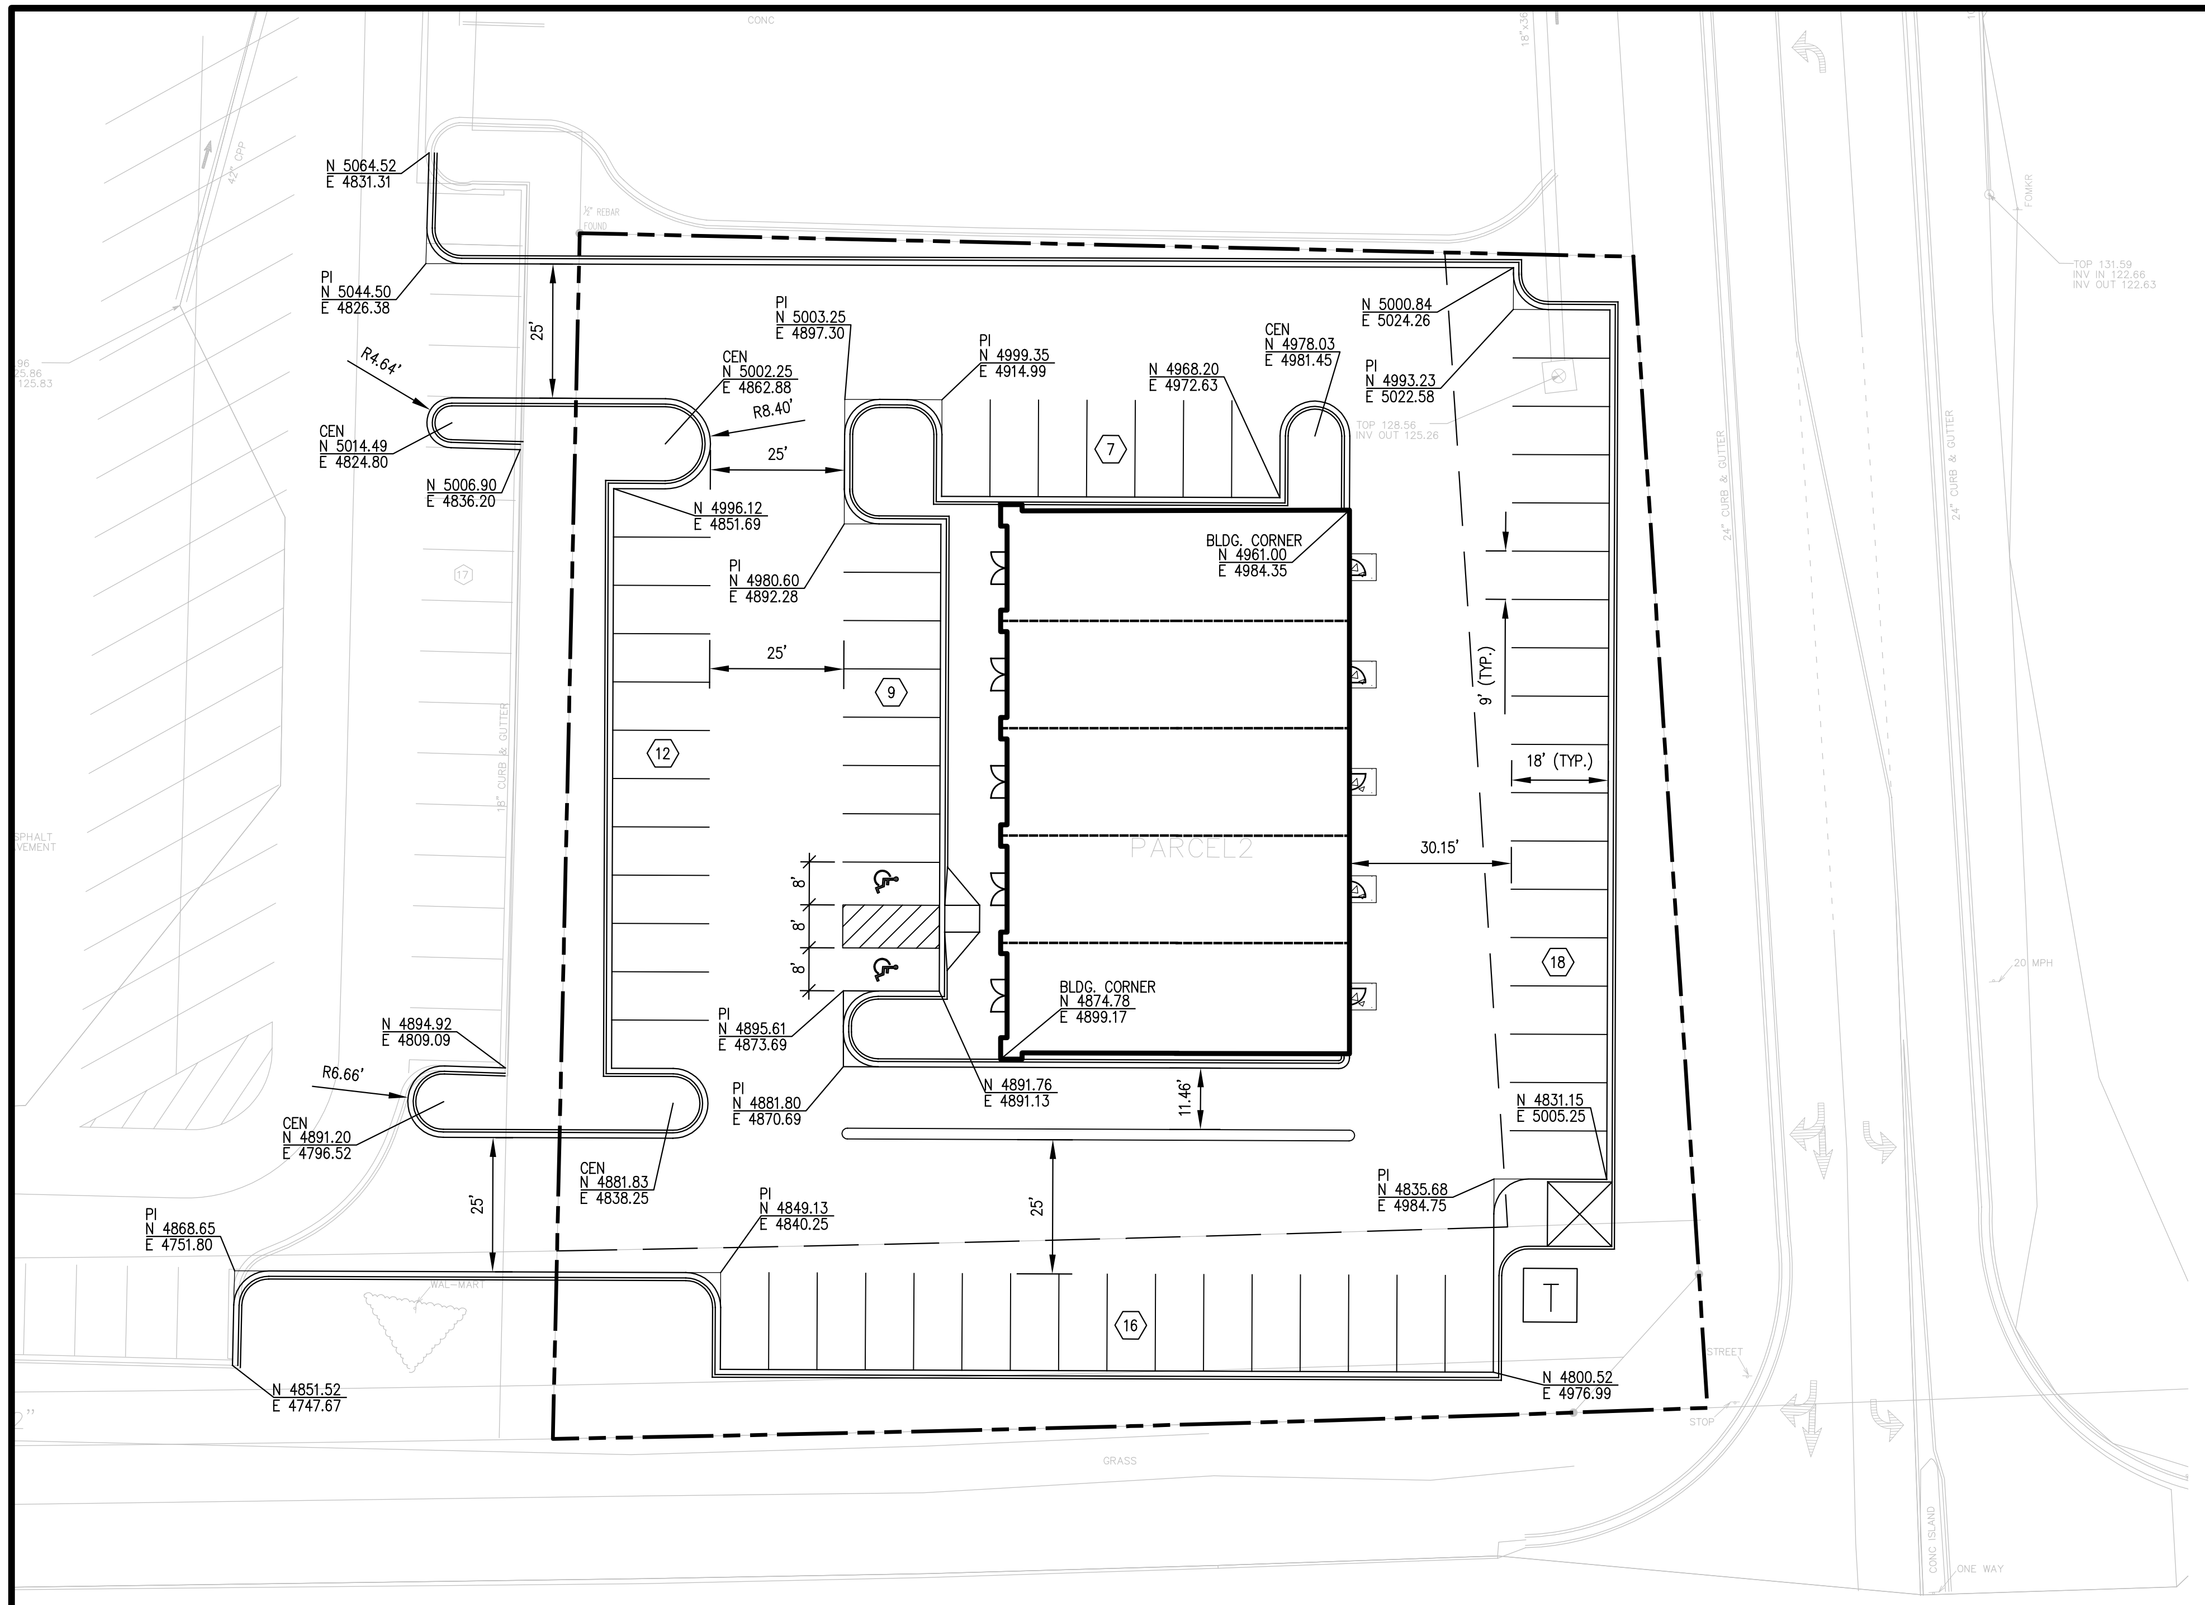

LEGEND

- CURB & GUTTER
- NEW BUILDING LINE
- RETAINING WALL
- PROPERTY LINE
- SETBACKS & EASEMENTS
- FENCE
- GUARDRAIL
- HEAVY DUTY ASPHALT
- HEAVY DUTY CONCRETE
- STANDARD DUTY ASPHALT
- LANDSCAPING BUFFER
- PARKING LOT LIGHTS
- CART CORRAL
- TRANSFORMER PAD
- PIPE BOLLARDS (GUARD POST)
- PARKING COUNT
- TELLER STACKING SPACES

GRAPHIC SCALE

20 0 10 20 40 80

(IN FEET)
1 inch = 20 ft.

MAGNETIC

ABBREVIATIONS

AMERICAN WATER WORKS ASSOCIATION	AWWA
AMERICAN NATIONAL STANDARDS INSTITUTE	ANSI
AMERICAN STANDARD TESTING MATERIAL	ASTM
ARCHITECT	ARCH.
CENTERLINE	℄ OR C.L.
CONTINOUS	CONT.
CORRUGATED POLYETHYLENE PIPE	C.P.P.
DEPARTMENT OF TRANSPORTATION	D.O.T. OR DEPT. OF TRANS.
DIAMETER	ø OR DIA.
EAST	E.
EDGE OF PAVEMENT	E/P OR E.O.P.
EDGE OF SHOULDER	E.O.S.
ELEVATION	EL.
EXISTING	EXIST.
FACE OF CURB	F/C
FIRE LANE	F.L.
FINISH FLOOR ELEVATION	FIN. FL. EL.
GAS	G.
GRADE	GR.
HORIZONTAL	HORIZ.
HIGH POINT	H.P.
INSIDE DIAMETER	I.D.
INVERT ELEVATION	I.E.
LOW POINT	L.P.
MANHOLE	M.H.
MAXIMUM	MAX.
MINIMUM	MIN.
NORTH	N.
NOT TO SCALE	N.T.S.
OVERHEAD POWER	O.P.
OVERHEAD ELECTRIC	OHE
OVERHEAD TELEPHONE	O.T.
POINT OF BEGINNING	P.O.B.
POLYVINYL CHLORIDE	P.V.C.
POST INDICATOR VALVE	P.I.V.
RADIUS	R.
REINFORCED CONCRETE PIPE	R.C.P.
RIGHT-OF-WAY	R.O.W.
SANITARY SEWER	SAN. SEW. OR SS
SECTION	SEC.
SITEWORK SPECIFICATIONS	SPECS.
SIDE SLOPE	S.S.
SOUTH	S.
SQUARE FEET	S.F.
STATION	STA.
TELEPHONE	T.
TOP ELEVATION	T/EL.
TOP OF CURB	TC
TYPICAL	TYP.
UNDERGROUND	UDG.
UNDERGROUND POWER	UP
UNDERGROUND TELEPHONE	U.T.
VERTICAL	VERT.
WEST	W.
WITH	W/
WATER	W

NO	DESCRIPTION	BY	CKD	DATE
	REVISIONS			

TITLE

LAYOUT PLAN
RAMA SHOPS
GREENWOOD, MISSISSIPPI
FOR
RAMA INVESTMENTS, INC.
ALPHARETTA, GEORGIA

DWN. BY	BS	CKD. BY	KB
SCALE	1" = 20'	DATE	8-2-06

JOB NO. 06-0232

DWG. NO. C4-R0

sain associates
Sain Associates, Inc./Consulting Engineers/Surveyors
Phone: (205) 940-6420, FAX: (205) 940-6433
Suite 200, 244 West Valley Avenue ♦ Birmingham, Alabama 35209

THE INFORMATION CONTAINED IN THESE PLANS MAY NOT, IN WHOLE OR IN PART, BE REPRODUCED OR REVISED WITHOUT THE WRITTEN CONSENT OF SAIN ASSOCIATES, INC.