XRefs:

File Name:
Q:\Romo Investments\RUSSELLVILLE\05108.01\02 DWG\03 ARCH\MODEL\AE1.dwg

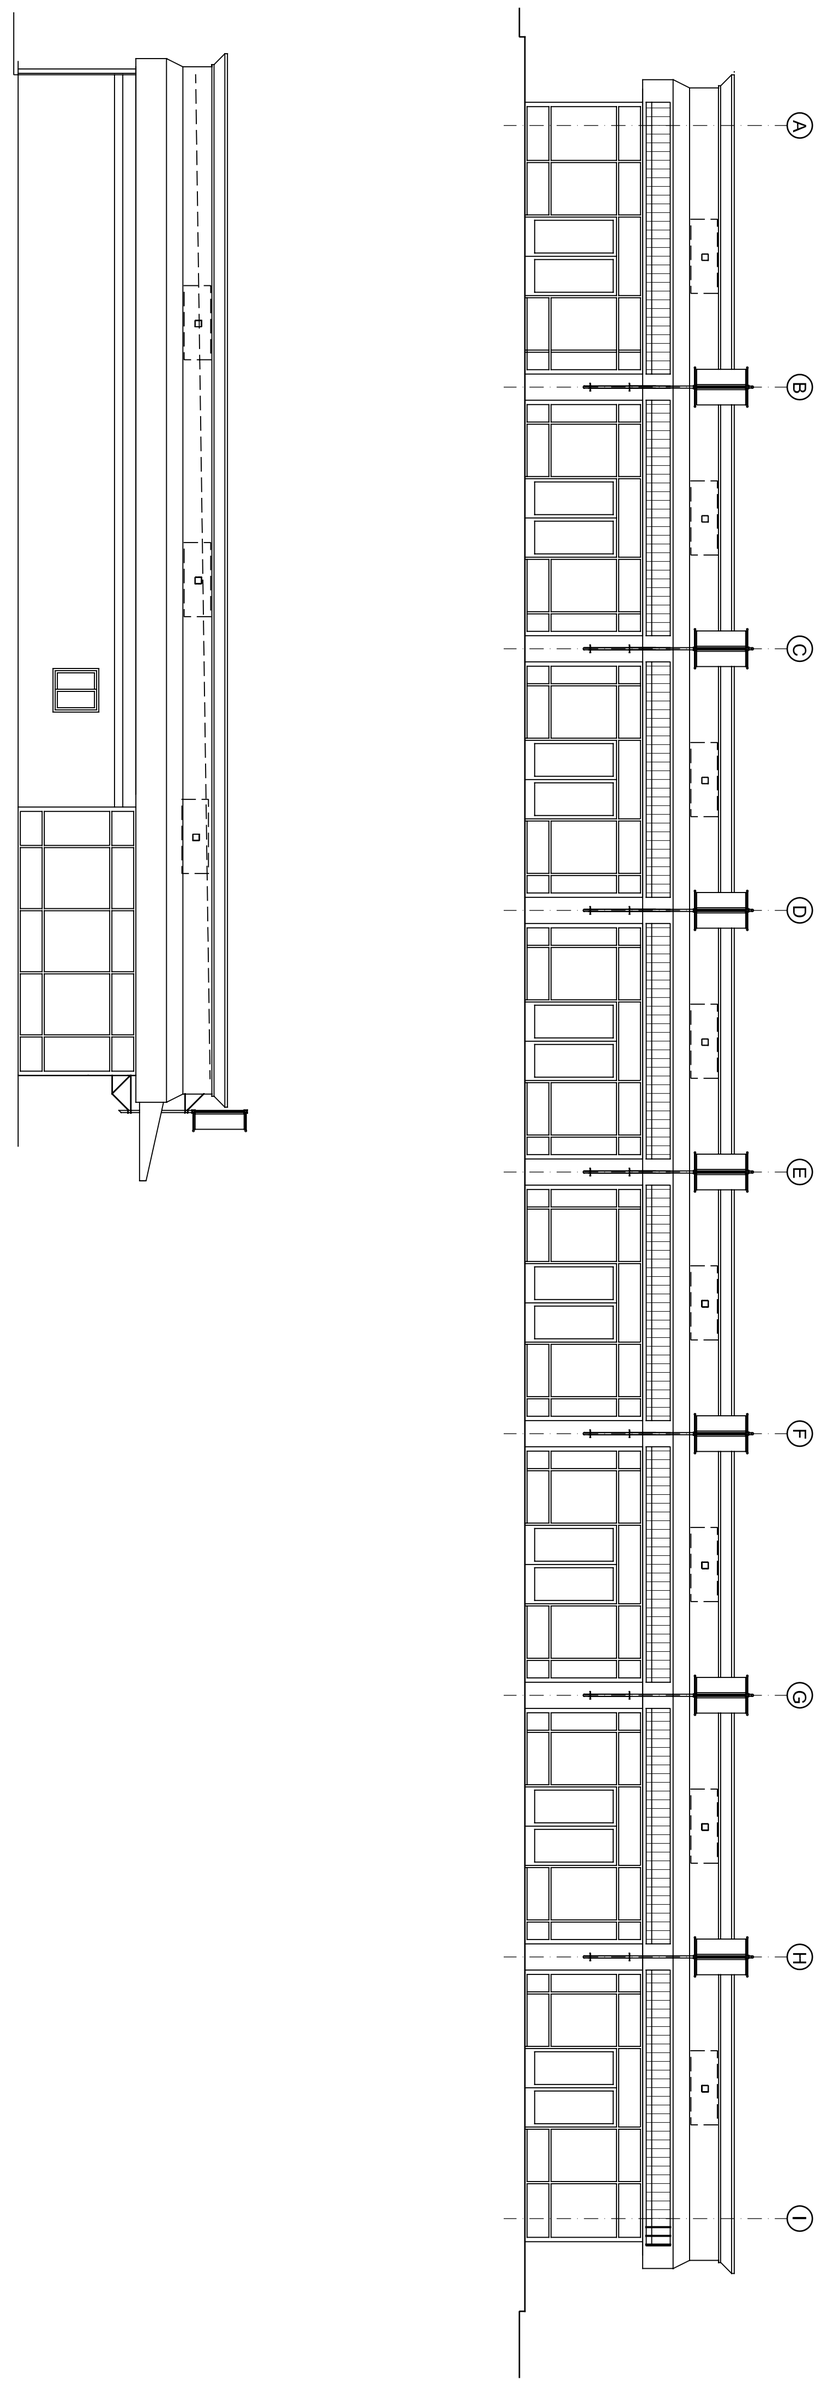

Issue Date: NOV 2005
Drawn By:
Checked By:
Revisions:

Mark	Date

Project Number
05108.01

© 2005 CMW

FORUM SHOIPS II
HIGHWAY 60 BYPASS AT SAM WALTON DR
RUSSELLVILLE, KENTUCKY

FAILURE TO ABIDE BY DESIGN DOCUMENTS OR TO OBTAIN GUIDANCE

THE DESIGN PROFESSIONAL WAIVES ANY AND ALL RESPONSIBILITY AND LIABILITY FOR PROBLEMS WHICH ARISE FROM FAILURE TO FOLLOW THESE PLANS, SPECIFICATIONS AND THE DESIGN INTENT THEY CONVEY, OR FOR PROBLEMS WHICH ARISE FROM OTHERS' FAILURE TO OBTAIN AND/OR FOLLOW THE DESIGN PROFESSIONAL'S GUIDANCE WITH RESPECT TO ANY ERRORS, OMISSIONS, INCONSISTENCIES, AMBIGUITIES OR CONFLICTS WHICH ARE ALLEGED.

OWNERSHIP OF INSTRUMENTS OF SERVICE

ALL REPORTS, DRAWINGS, THE SPECIFICATIONS, COMPUTER FILES, FIELD DATA, NOTES AND OTHER DOCUMENTS AND INSTRUMENTS PREPARED BY CMW, INC. AS INSTRUMENTS OF SERVICE, SHALL REMAIN THE PROPERTY OF CMW, INC.. CMW, INC. SHALL RETAIN ALL COMMON LAW, STATUTORY AND OTHER RESERVED RIGHTS, INCLUDING THE COPYRIGHT THERETO.

CMW inc.
400 E. Vine, Ste 400, Lexington, KY 40507 859.254.6623 Fax 859.259.1877

Plot Date:
02 DECEMBER 2005 - 8:36 AM