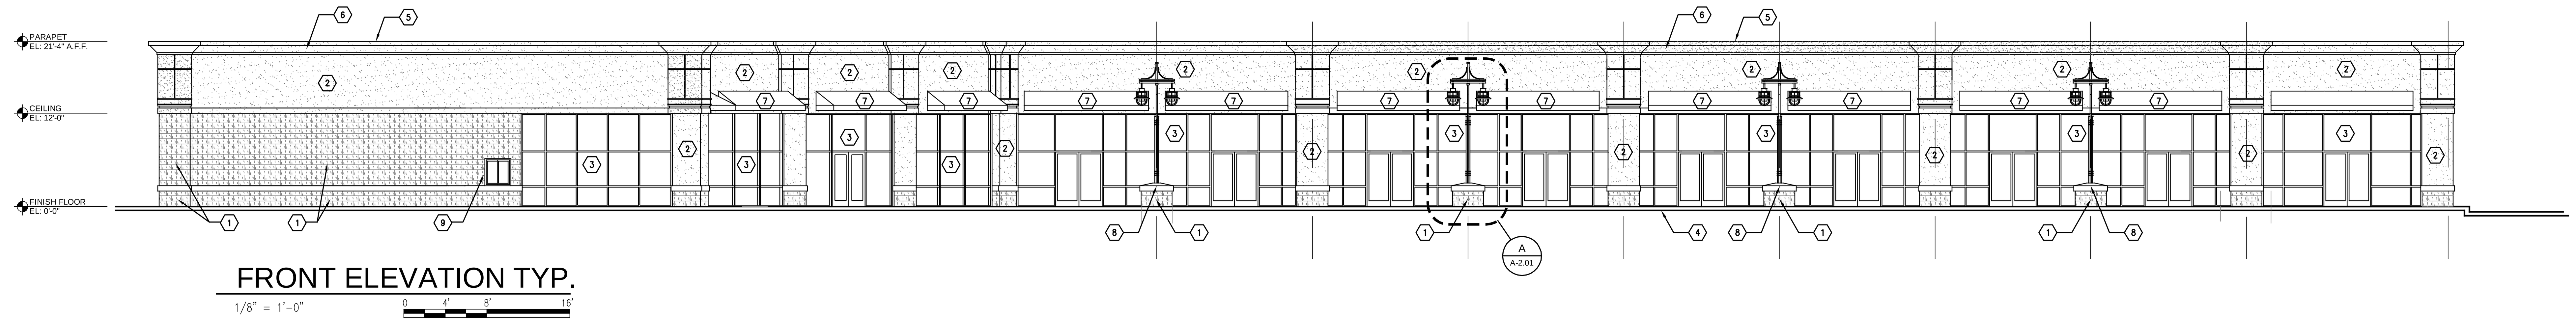

FRONT ELEVATION TYP.

1/8" = 1'-0"

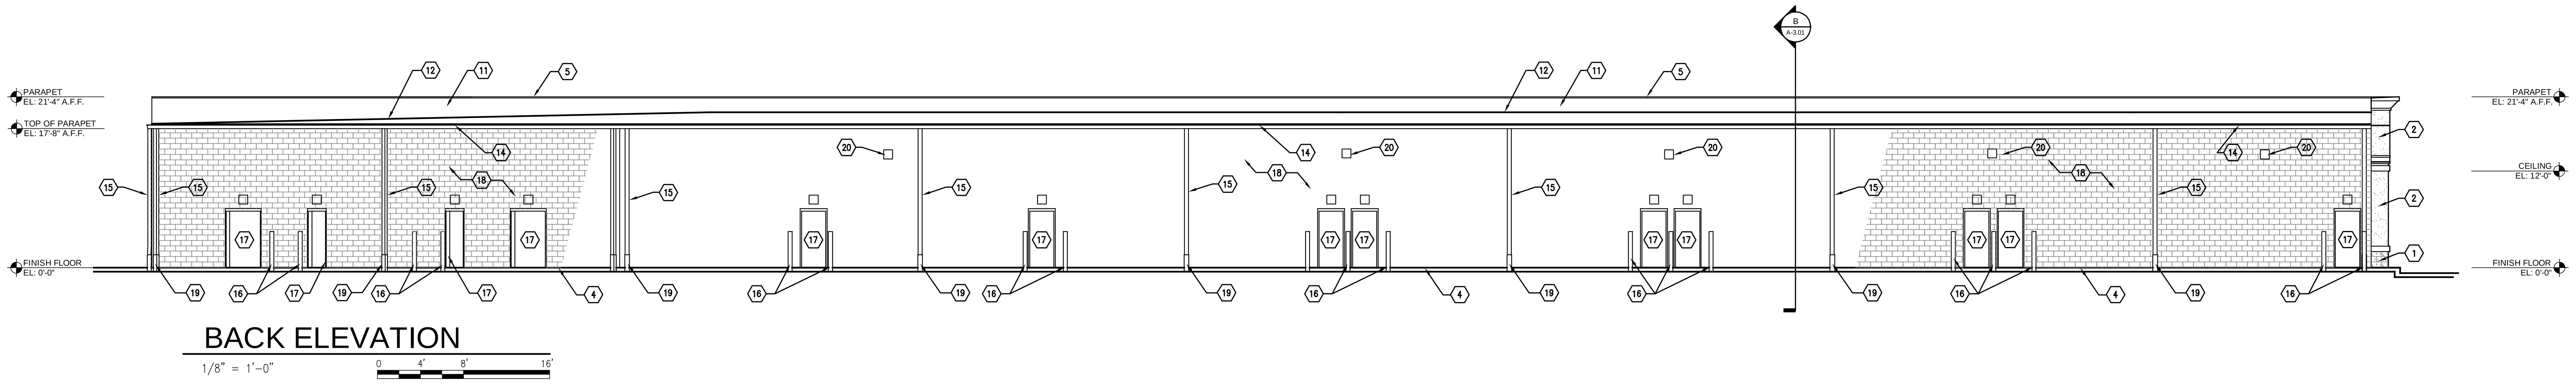

BACK ELEVATION

1/8" = 1'-0"

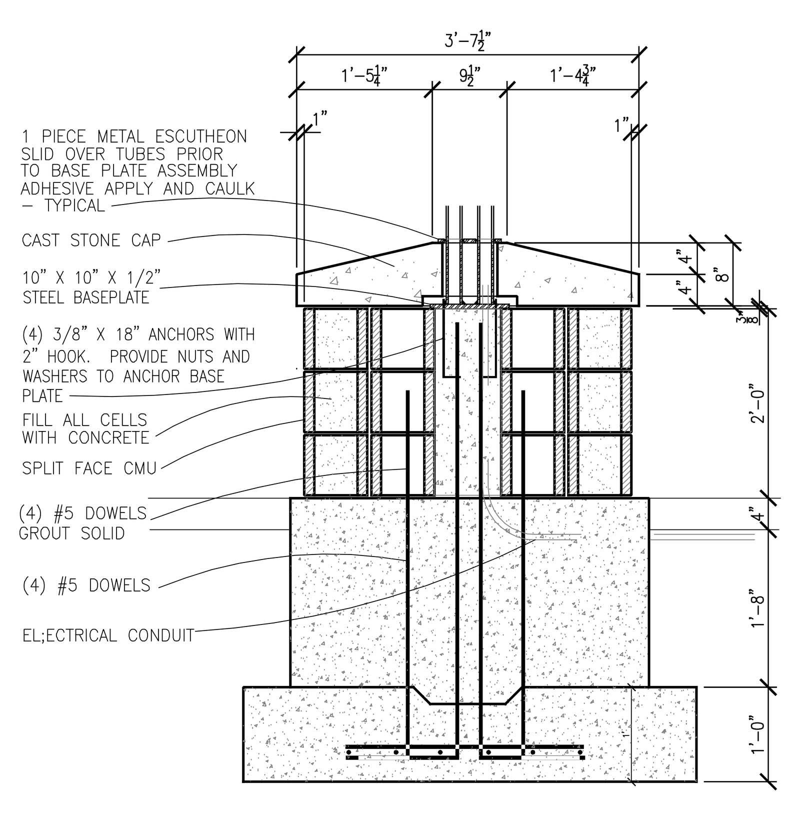

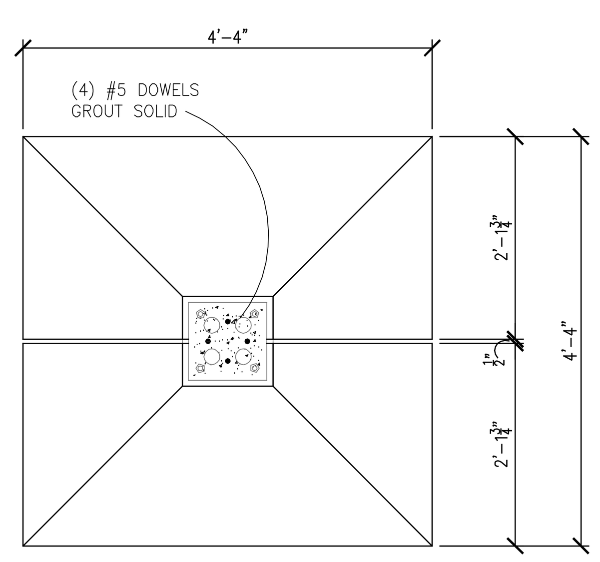

D COLUMN BASE

3/4" = 1'-0"

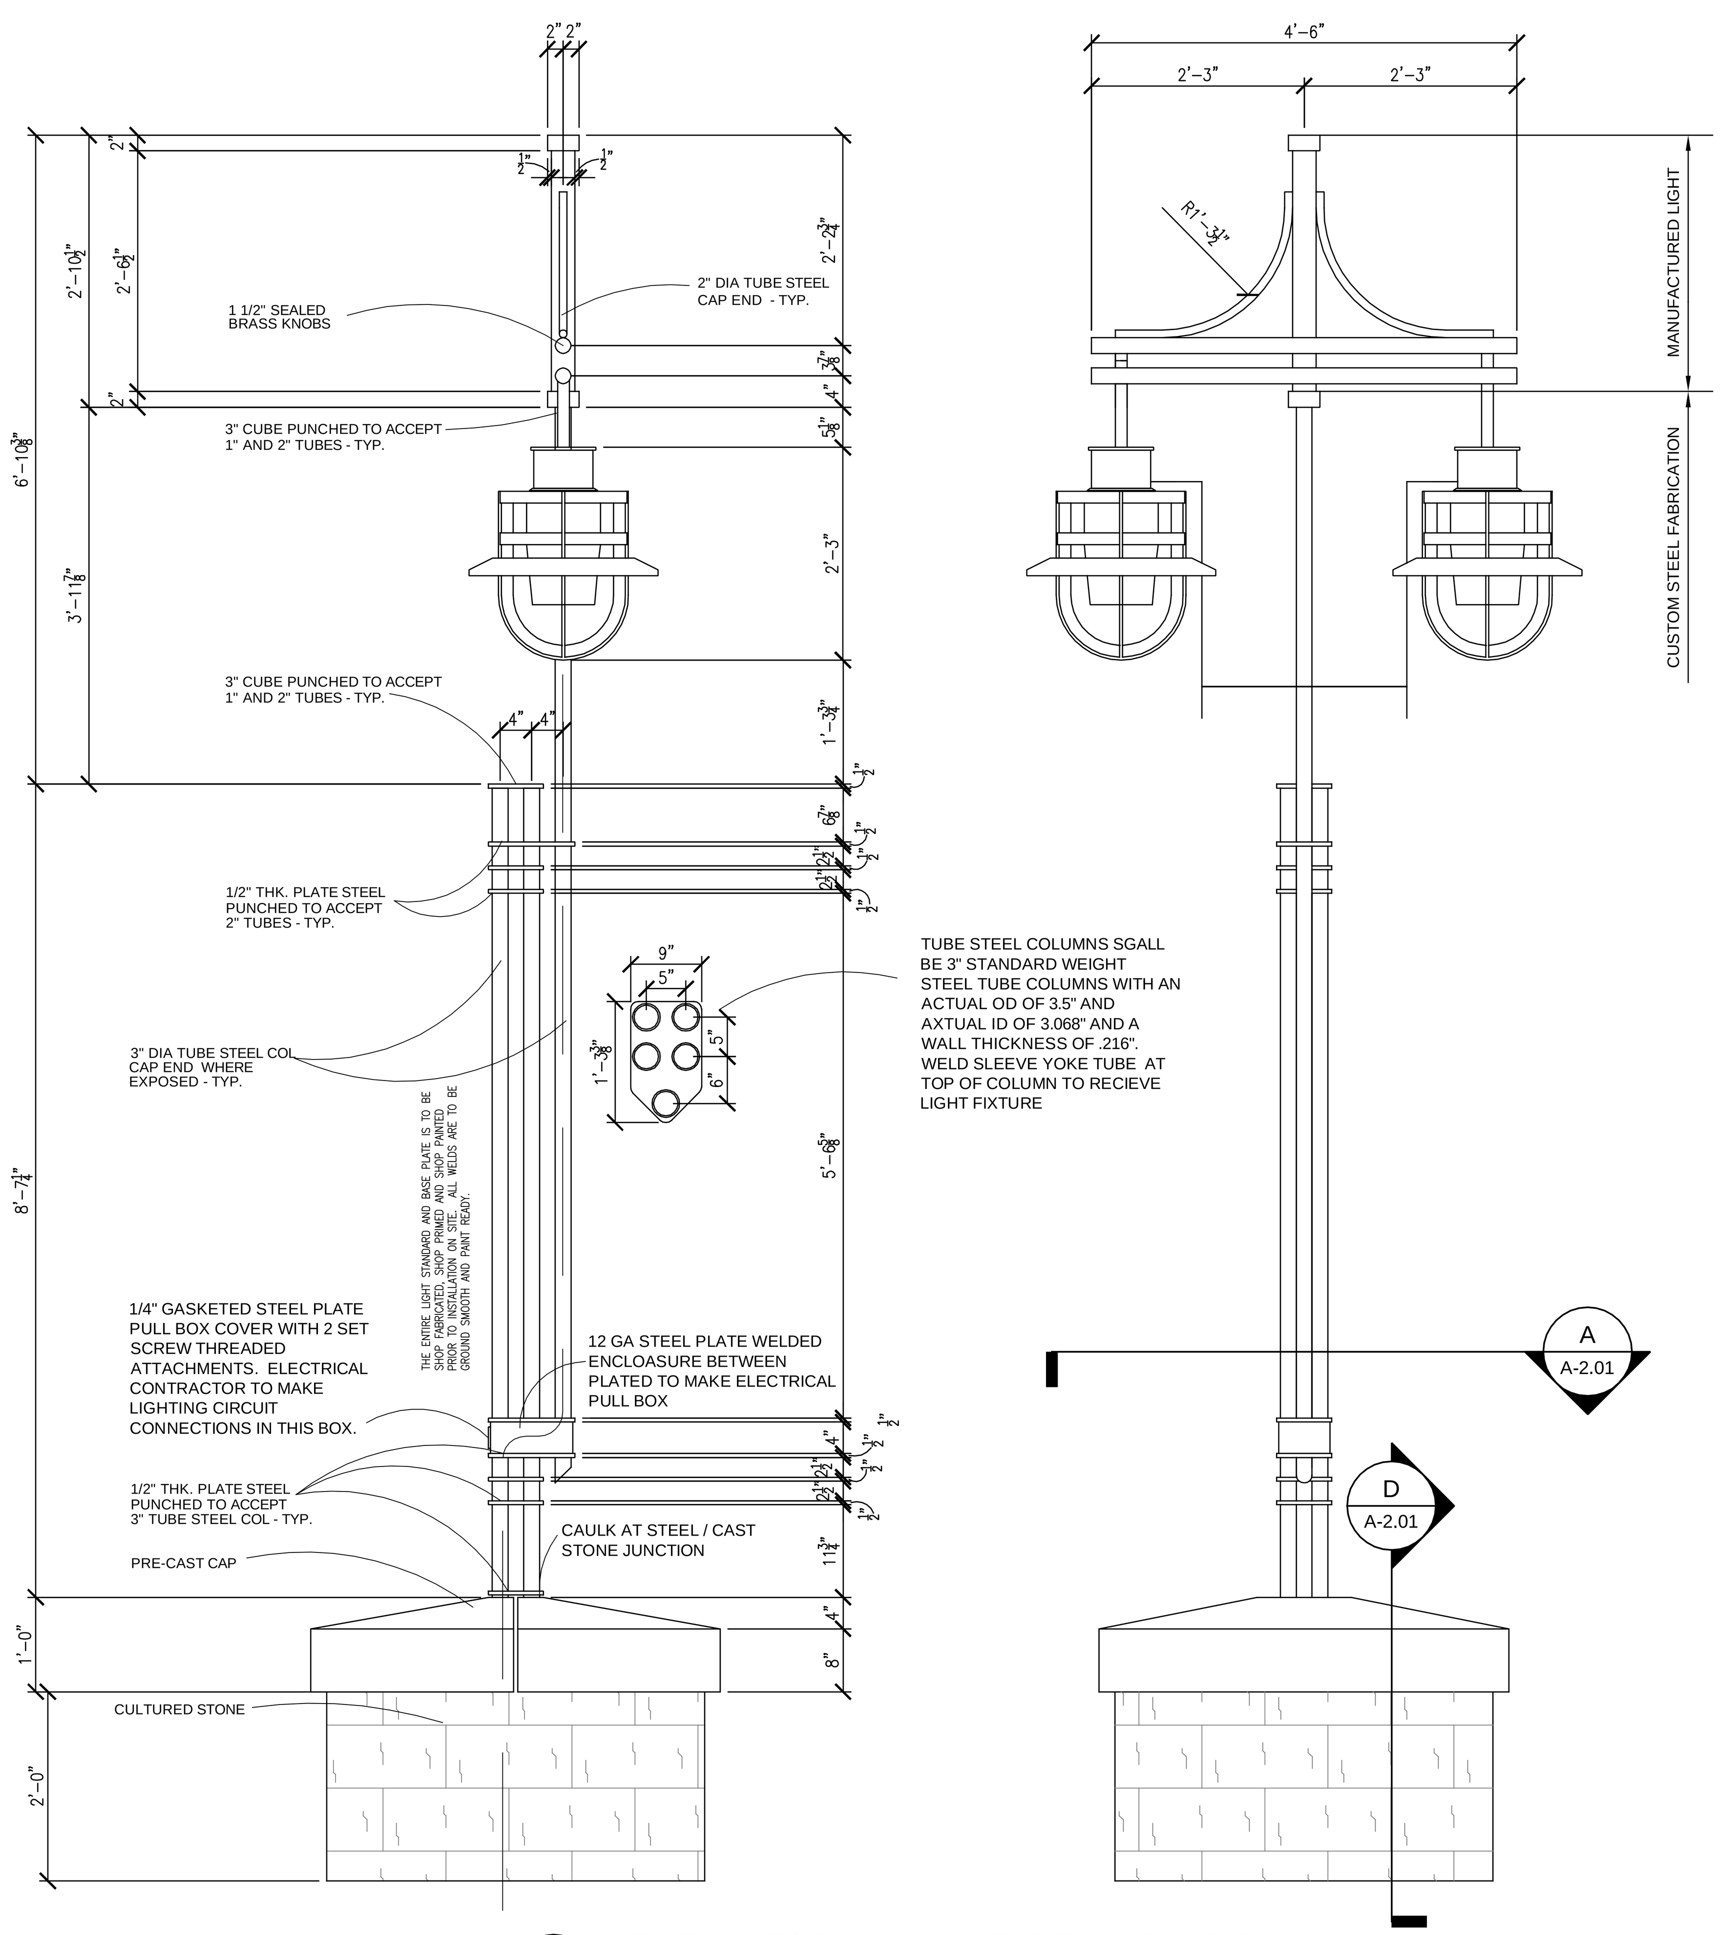

A ELEVATION-LIGHT STANDARD

3/4" = 1'-0"

GENERAL NOTES

1. REFER TO SECTIONS FOR DIMENSIONS, REVEALS, BANDS, CORNICE LINES, EDGES, ETC. AT EXTERIOR E.I.F.S. WALLS.
2. OPPOSITE FACING FRONT AND REAR ELEVATIONS ARE SIMILAR TO THAT SHOWN ABOVE.
3. PROVIDE VERTICAL MASONRY CONTOL JOINTS IN EXTERIOR C.M.U. WALL AT CENTERLINE OF EACH COLUMN LOCATION AND NOT GREATER THAN 30'-0" INTERVALS. VERTICAL DOWNSPOUTS SHALL CONCEAL ALL CONTROL JOINTS.

KEY NOTES

1. SPLIT FACE CMU
2. E.I.F.S. OVER ½" EXTERIOR SHEATHING AND AIR INFILTRATION BARRIER. (TYP.)
3. ALUMINUM FRAME STOREFRONT SYSTEM WITH 1" INSULATED GLASS.
4. FINISH PAVING.
5. PRE-FINISHED METAL COPING. (TYP.)
6. E.I.F.S. CORNICE- REFER TO SECTIONS. (TYP.)
7. PRE-MANUFACTURED ALUMINUM FRAME FABRIC COVERED AWNING.
8. CULTURED STONE BASE FOR DECORATIVE POLE LIGHT. SEE DETAIL D/A-2.01
9. BI-PASSING ALUMINUM FRAME DRIVE-THRU WINDOW WITH 1" INSULATED GLASS.
10. NOT USED
11. EPDM MEMBRANE OVER ½" PLYWOOD SHEATHING.
12. EPDM MEMBRANE OVER RIDGID INSULATION. (TYP.)
13. LINE OF SPANDREL BEAM ENCLOSURE.
14. PRE-FINISHED 6" METAL GUTTER. SEE DETAIL E/A-2.01
15. PRE-FINISHED METAL DOWNSPOUT.
16. CONCRETE FILLED STEEL PIPE BOLLARD. PAINT SAFETY YELLOW.
17. GALV. H.M. DOOR AND FRAME. (PAINT)
18. C.M.U. WALL. (PAINT)
19. PROVIDE CAST IRON DOWNSPOUT BOOTS @ EACH DOWNSPOUT.
20. WALL PACK SEE ELECTRICAL DOCUMENTS

ELEVATIONS

FORUM SHOPS LLC / RAMA INVESTMENTS

MOULTON, ALABAMA

Issue Date:	MARCH 2006
Drawn By:	XX
Checked By:	--
Revisions:	
Mark	Date

Project Number 05061.01

© 2005 CMW

A-2.01

CMW Inc.
400 E. Vine, Ste 400, Lexington, KY 40507 859.254.6623 Fax 859.259.1877
d/b/a CMWAEC, Inc

OWNERSHIP OF INSTRUMENTS OF SERVICE
ALL REPORTS, DRAWINGS, SPECIFICATIONS, COMPUTER FILES, FIELD DATA, NOTES AND OTHER DOCUMENTS AND INSTRUMENTS PREPARED BY CMW, INC. AS INSTRUMENTS OF SERVICE SHALL REMAIN THE PROPERTY OF CMW, INC. CMW, INC. SHALL RETAIN ALL COMMON LAW, STATUTORY AND OTHER RESERVED RIGHTS, INCLUDING THE COPYRIGHT THERETO.

FAILURE TO ABIDE BY DESIGN DOCUMENTS OR TO OBTAIN GUIDANCE
THE DESIGN PROFESSIONAL WAIVES ANY AND ALL RESPONSIBILITY AND LIABILITY FOR PROBLEMS WHICH ARISE FROM FAILURE TO FOLLOW THESE PLANS, SPECIFICATIONS AND THE DESIGN INTENT THEY CONVEY, OR FOR PROBLEMS WHICH ARISE FROM OTHERS' FAILURE TO OBTAIN AND/OR FOLLOW THE DESIGN PROFESSIONAL'S GUIDANCE WITH RESPECT TO ANY ERRORS, OMISSIONS, INCONSISTENCIES, AMBIGUITIES OR CONFLICTS WHICH ARE ALLEGED.

Plot Date: 15 MARCH 2006 — 4:09 PM