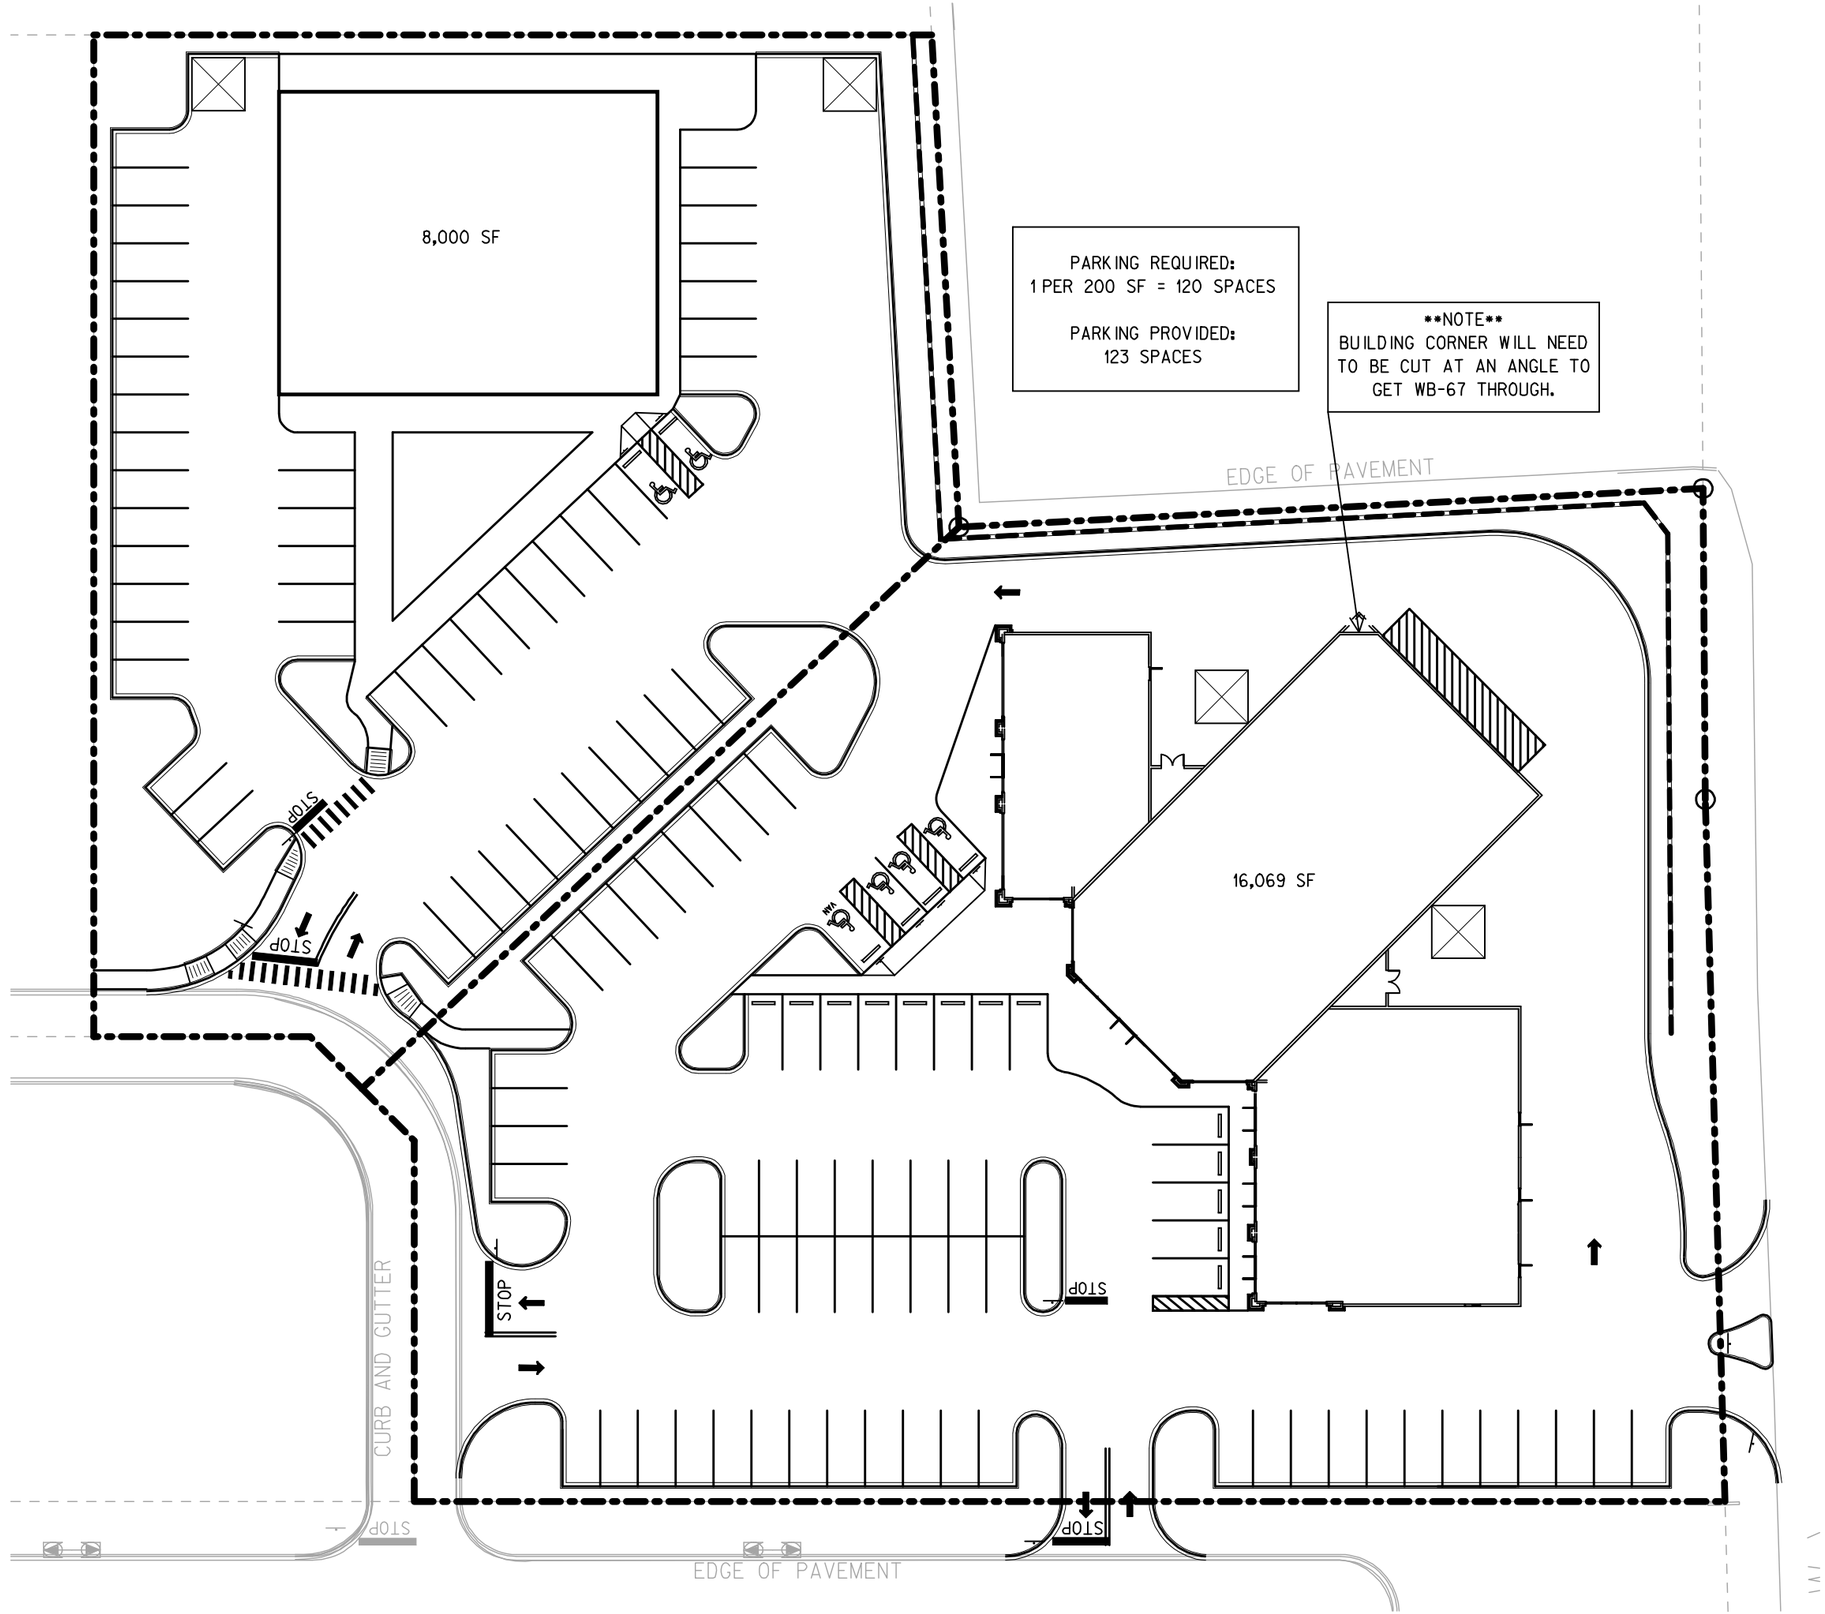
8,000 SF
PARKING REQUIRED:
1 PER 200 SF = 120 SPACES
PARKING PROVIDED:
123 SPACES
NOTE
BUILDING CORNER WILL NEED TO BE CUT AT AN ANGLE TO GET WB-67 THROUGH.
EDGE OF PAVEMENT
16,069 SF
STOP
STOP
STOP
STOP
STOP
STOP
CURB AND GUTTER
EDGE OF PAVEMENT