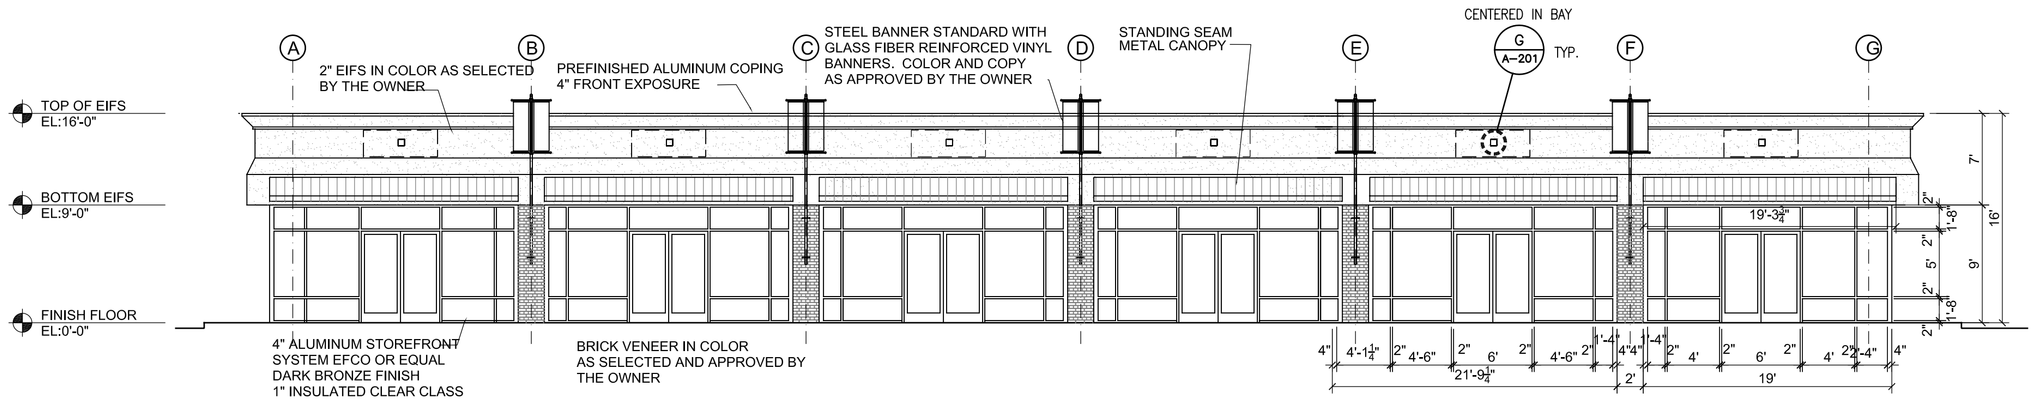

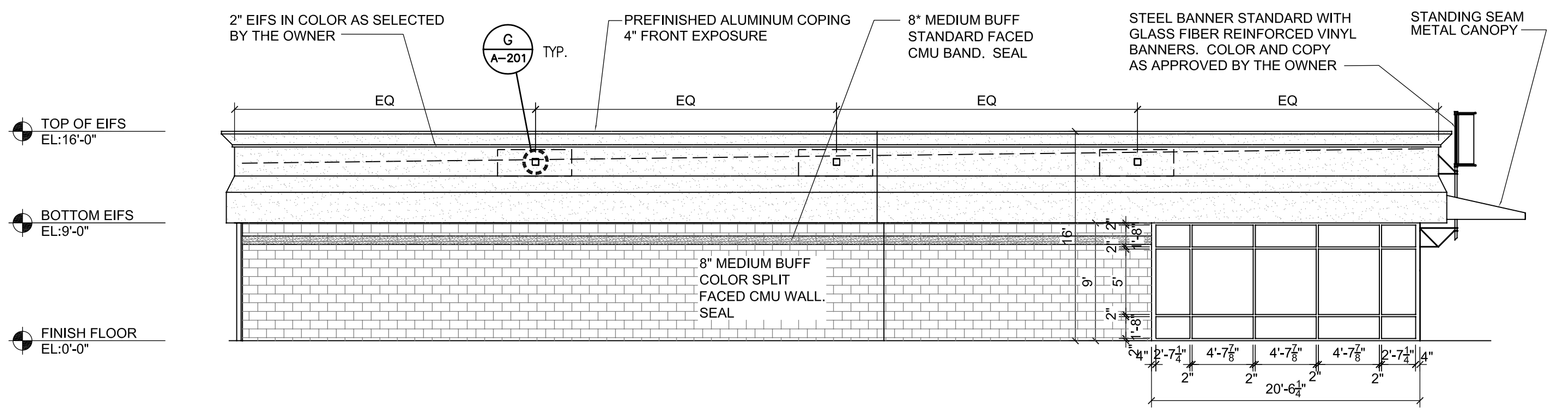

CMW inc.
400 E. Vine, Ste 400, Lexington, KY 40507 859.254.6623 Fax 859.259.1877

OWNERSHIP OF INSTRUMENTS OF SERVICE
ALL REPORTS, DRAWINGS, THE SPECIFICATIONS, COMPUTER FILES, FIELD DATA, NOTES AND OTHER DOCUMENTS AND INSTRUMENTS PREPARED BY CMW, INC., AS INSTRUMENTS OF SERVICE SHALL REMAIN THE PROPERTY OF CMW, INC., CMW, INC. SHALL RETAIN ALL COMMON LAW, STATUTORY AND OTHER RESERVED RIGHTS, INCLUDING THE COPYRIGHT THEREIN.

FAILURE TO ABIDE BY ISSUED DOCUMENTS OR TO OBTAIN GUIDANCE

THE DESIGN PROFESSIONAL WAIVES ANY AND ALL RECOURSE WITH ANY AND ALL PERSONS WHO ARISE FROM, RELATE TO, OR ARE BASED UPON THE DESIGN WITH THE CONVEY OR FOR OTHERS' FAILURE TO OBTAIN AND/OR ABIDE BY ISSUED DOCUMENTS OR GUIDANCE WITH RESPECT TO ANY DISCREPANCIES, INCONSISTENCIES, AMBIGUITIES OR CONFLICTS WHICH ARE ALLEGED.

FORUM SHOIPS II
HIGHWAY 60 BYPASS AT SAM WALTON DR
RUSSELLVILLE, KENTUCKY

Issue Date:	NOV 2005
Drawn By:	
Checked By:	
Revisions:	
Mark	Date

Project Number
05108.01

© 2005 CMW

XWrefs:

File Name:
Q:\Rama Investments\RUSSELLVILLE\05108.01\02 DWG\03 ARCH\MODEL\AE1.dwg

Plot Date:
02 DECEMBER 2005 – 8:25 AM