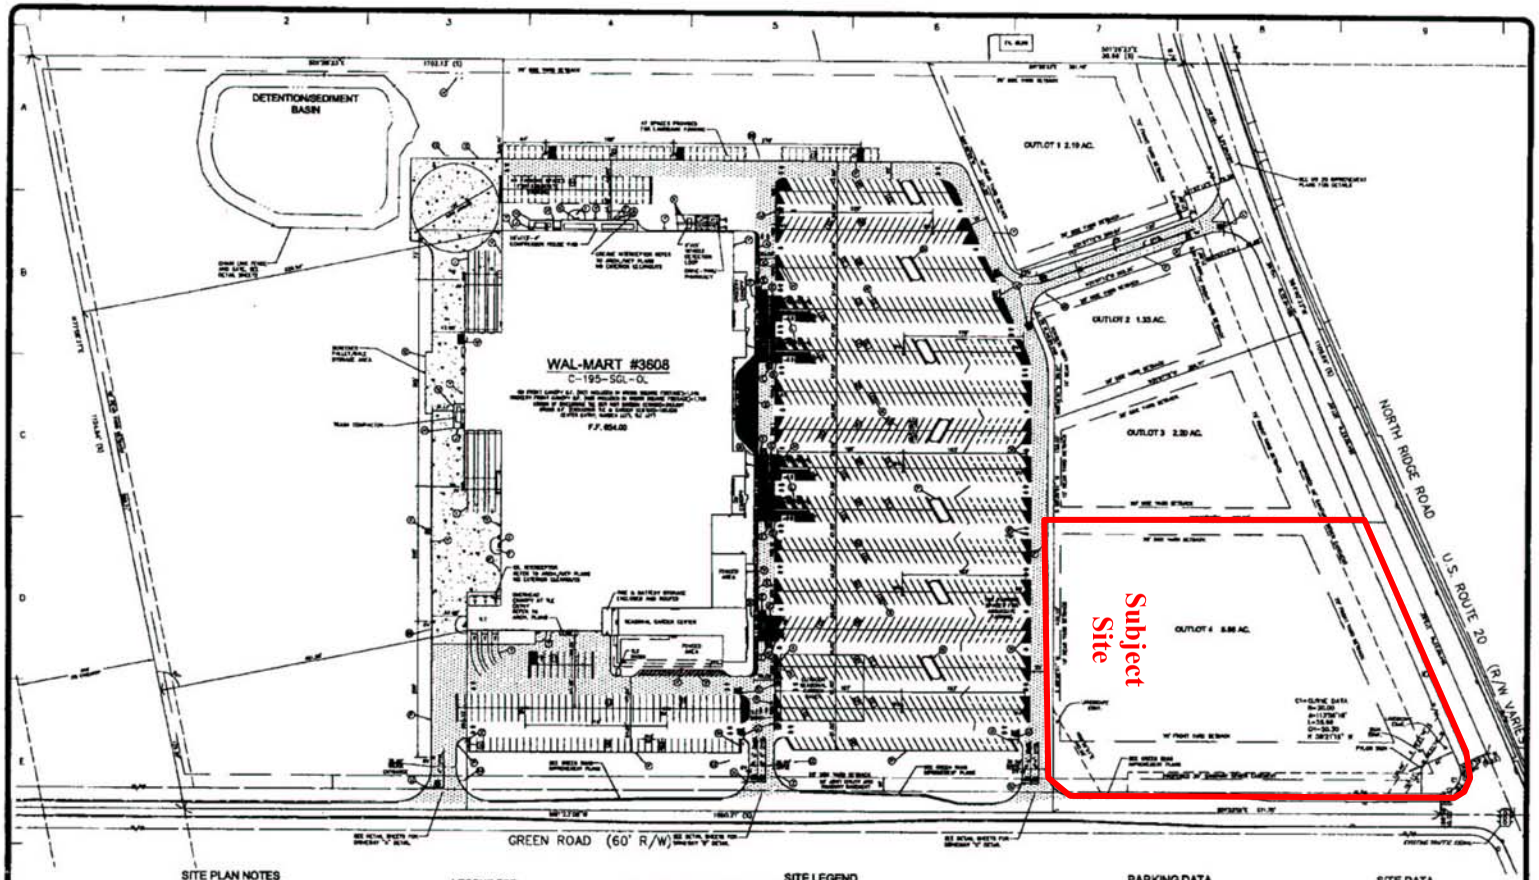

SITE PLAN NOTES

LEGEND FOR PROPOSED IMPROVEMENTS

SITE LEGEND

PARKING DATA

WAL-MART	203,091 S.F.
STANDARD SPACES	983 SPACES
ACCESSIBLE SPACES	33 SPACES
TOTAL PARKING	1,016 SPACES
RATIO	5.00/1,000 S.F.
CART CORRALS	20 SPACES

SITE DATA

WAL-MART	33.07 ± AC.
OUTLOTS 1-4	11.39 ±AC.
TOTAL	45.38 ±AC.

LAND USE CLASSIFICATION: COMMERCIAL
ZONING CLASSIFICATION: B1
LOCAL JURISDICTION: MADISON TWP.
F.I.R.M. ZONE CLASSIFICATION: ZONE X-ANNUAL FLOODING COMMUNITY PANEL NOS. 390771 0011 E & 390771 0012 E

LUMINAIRE SCHEDULE

SYMBOL	QTY	LABEL	ARRANGEMENT	LS INDUSTRIES LABEL	LUMENS	LLF	MOUNTING HT.
	7	AV	2 LUMINAIRES PER LOCATION 1 LAMP PER LUMINAIRE	[illegible]	[illegible]	0.750	42 FT.
	5	DV	1 LUMINAIRE PER LOCATION 1 LAMP PER LUMINAIRE	[illegible]	[illegible]	0.750	42 FT.
	11	DV	2 LUMINAIRES PER LOCATION 1 LAMP PER LUMINAIRE	[illegible]	[illegible]	0.750	42 FT.
	4	JV	2 LUMINAIRES PER LOCATION 1 LAMP PER LUMINAIRE	[illegible]	[illegible]	0.750	42 FT.

SITE PLAN

GRAPHIC SCALE

REVISIONS | BY

KS ASSOCIATES, INC.
280 Burns Road, Suite 100
Elyria, Ohio 44035
Phone (440) 323-4730
Fax (440) 323-4790
mail@ksassoc.com
www.ksassoc.com

WAL-MART SUPERCENTER #3608-00, NORTH MADISON, OH
MADISON TOWNSHIP, LAKE COUNTY, OHIO
WAL-MART STORES, INC.
BENTONVILLE, AR

C-1