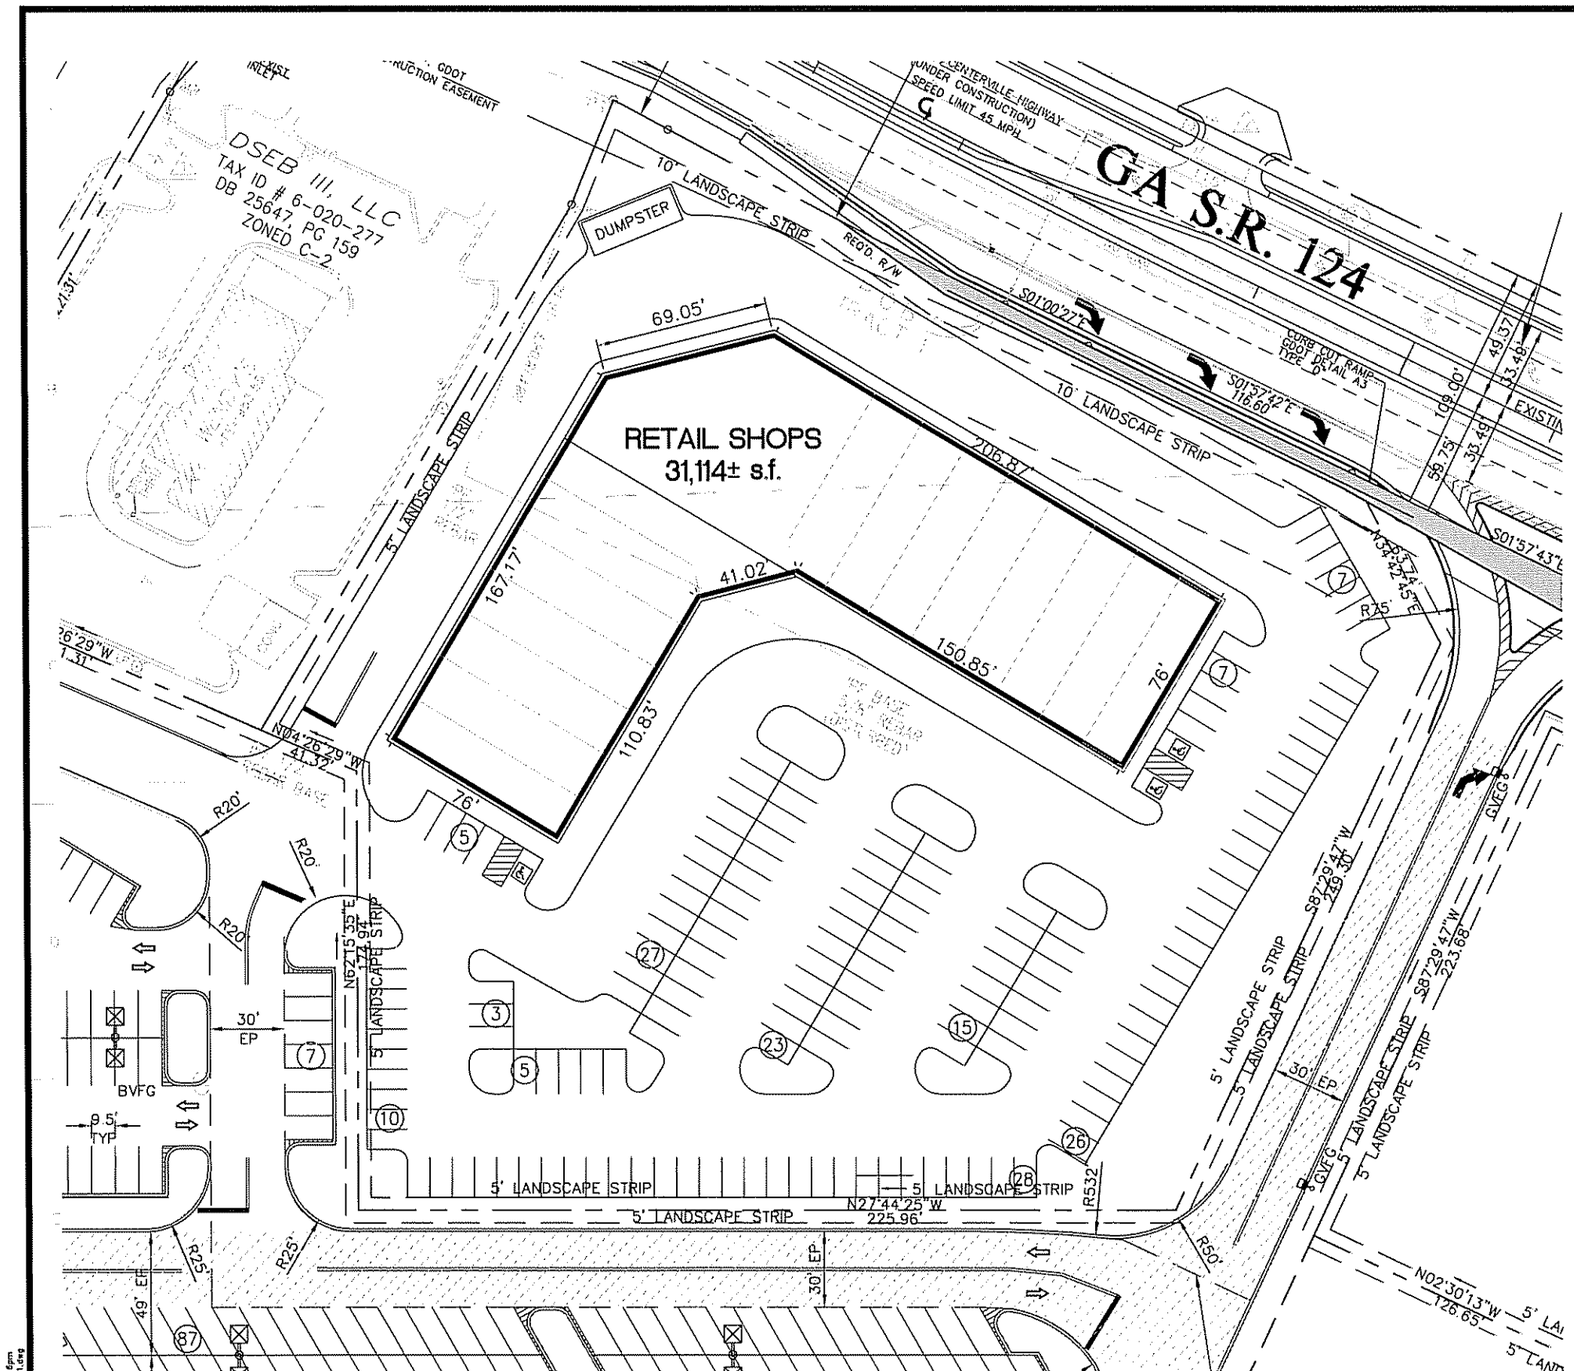

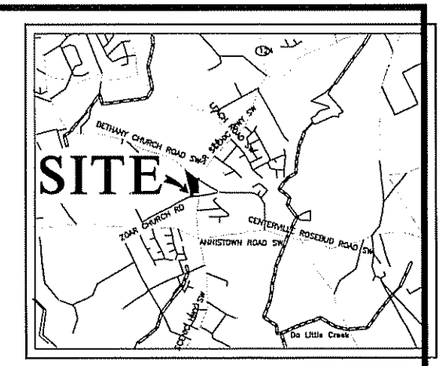

LOCATION MAP
NTS

RETAIL SHOP SITE ANALYSIS

RETAIL SHOPS	31,114 S.F.
STANDARD SPACES	133 SPACES
COMPACT SPACES	23 SPACES
TOTAL PARKING	156 SPACES
RATIO	5.01/1,000 S.F.
SITE AREA	3.26± AC.

Wolverton & Associates
Consulting Engineers + Land Surveyors
6745 Sugarloaf Parkway - Suite 100 - Duluth, Georgia 30097
Phone: (770) 447-8999 - Fax: (770) 447-5070
www.wolverton-assoc.com

??/??/??

Project Title
PROPOSED RETAIL SHOPS
SNELLVILLE (S), GEORGIA

REVISIONS	BY

DRAWN BY	OLS
CHECKED BY	KJW
DATE	10/25/2005
SCALE	1" = 60'
JOB No.	05-230

SHEET NUMBER
P1
OF SHEETS

SER istrunk - Oct 25, 2005 - 4:16pm
Z:\Site Dev\05\05-230\05-230p1.dwg